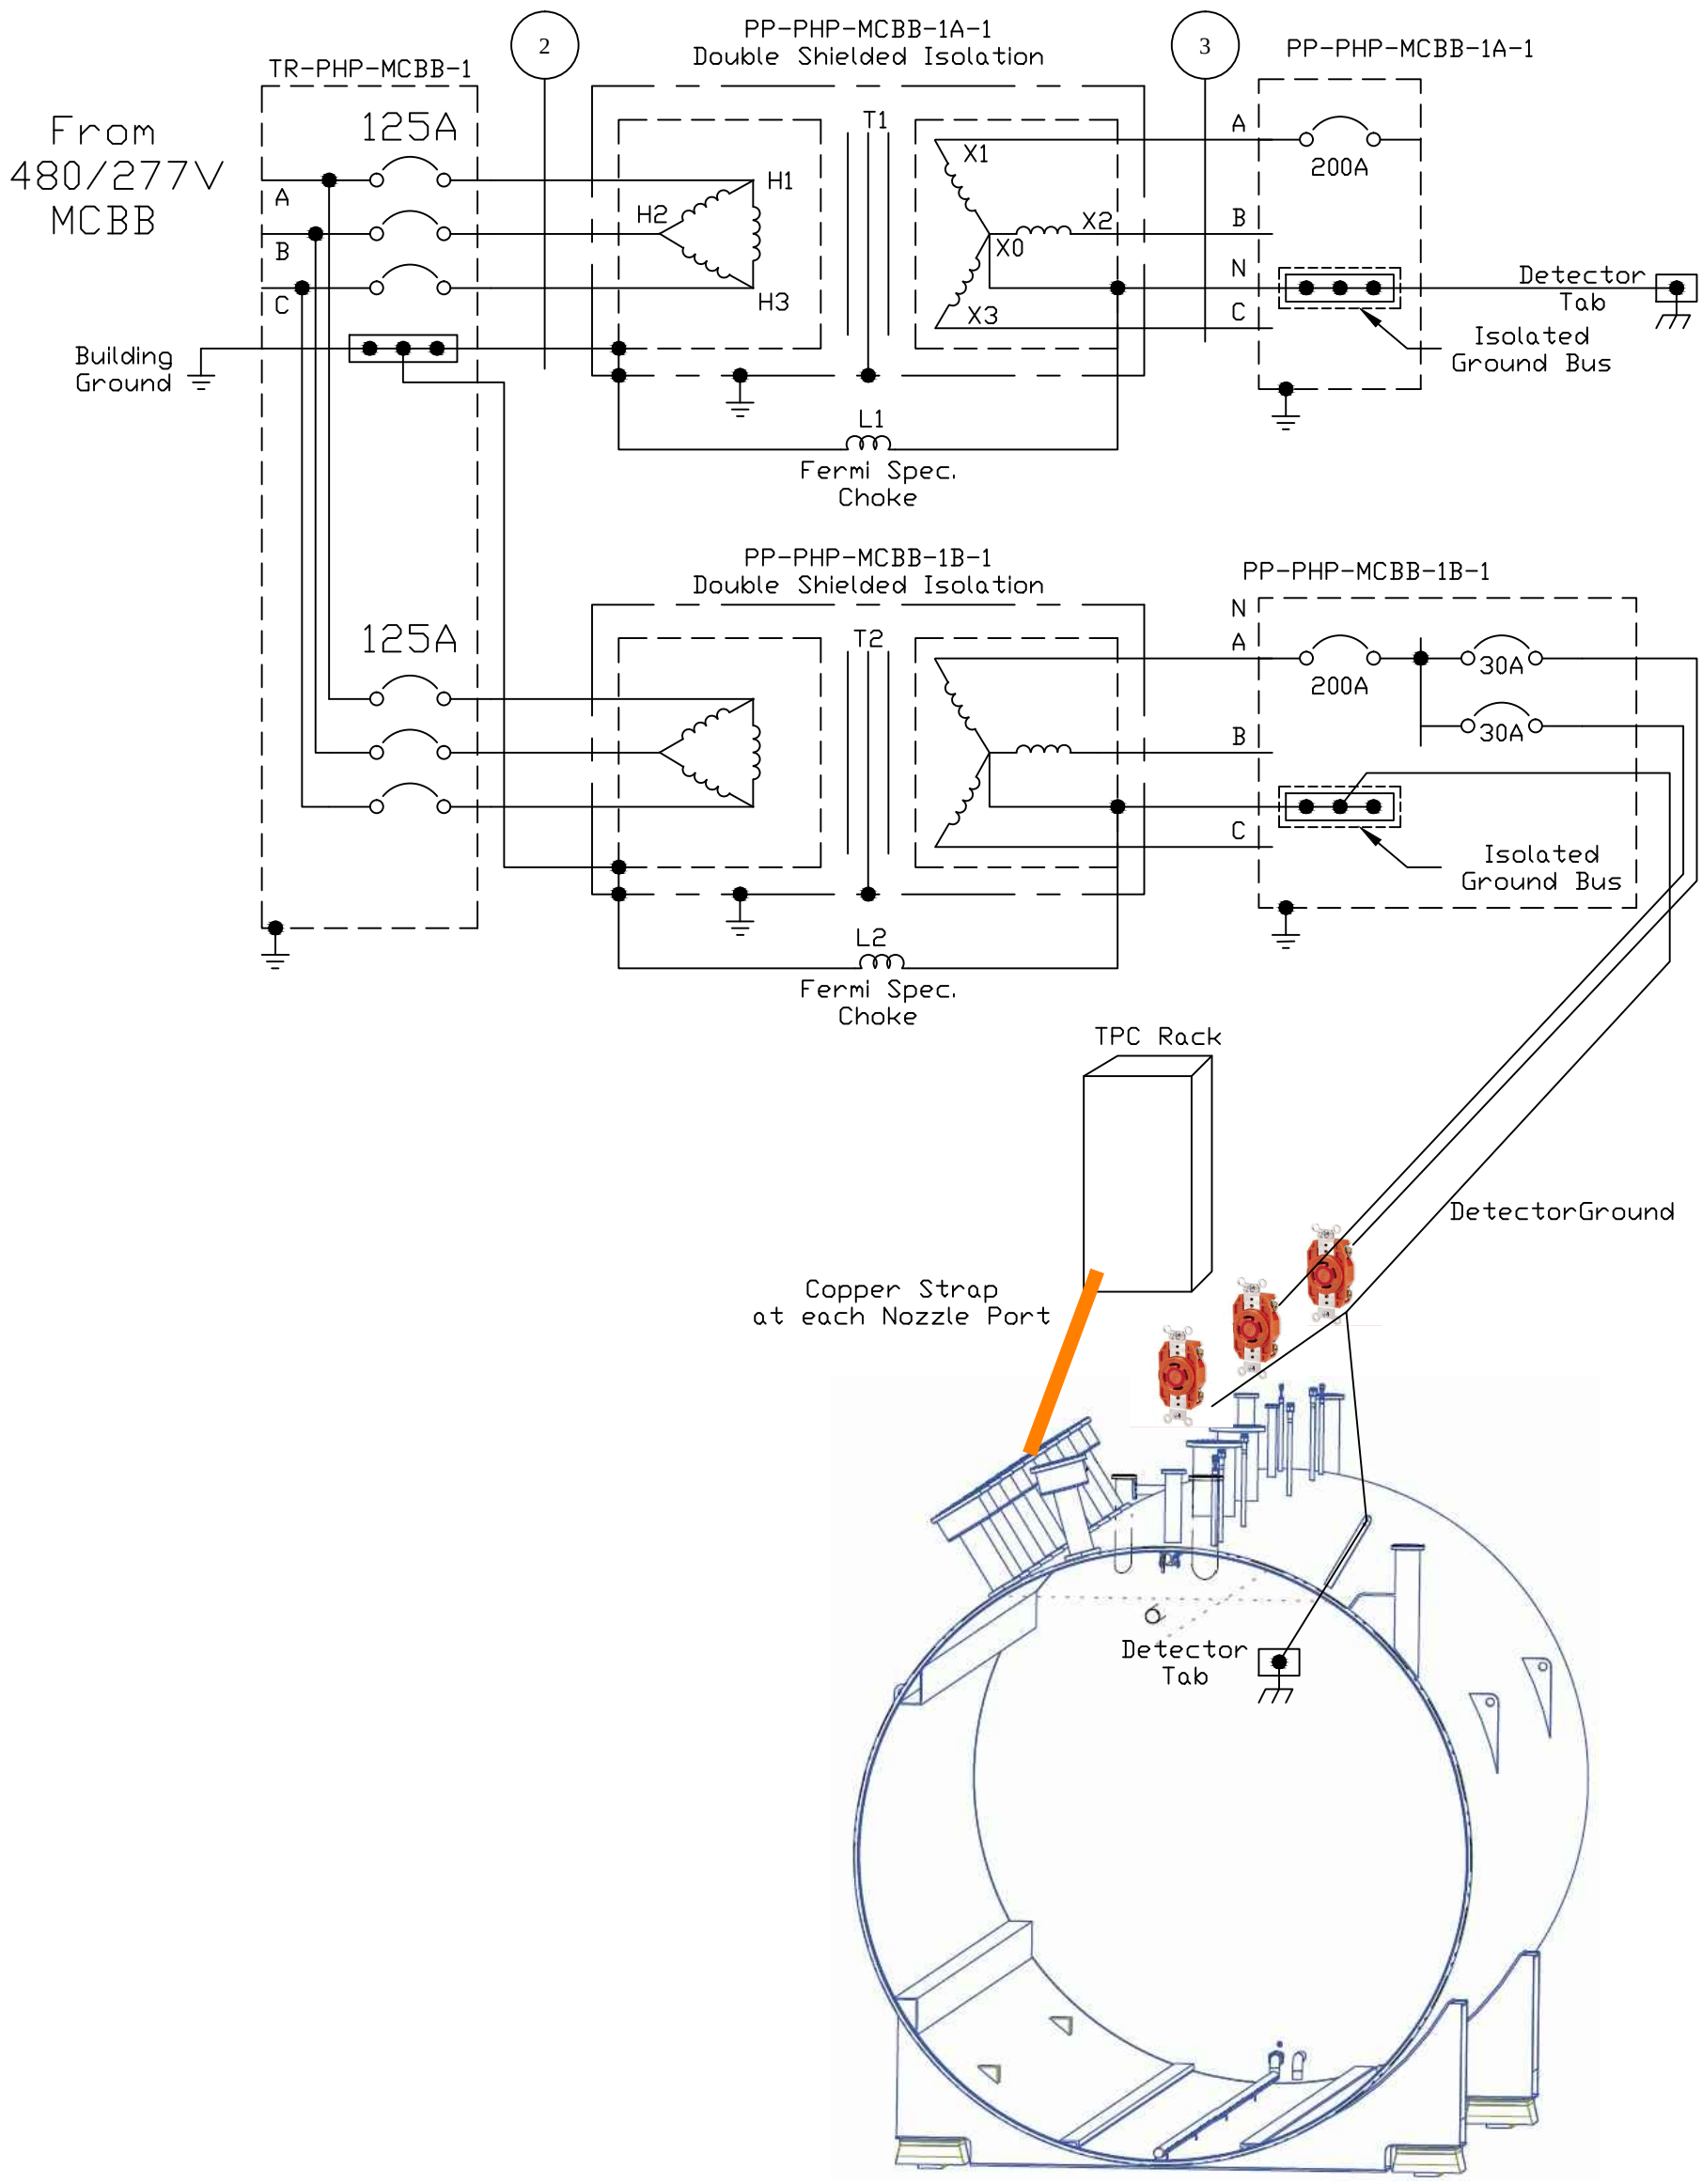
From
480/277V
MCBB
TR-PHP-MCBB-1
125A
A
B
C
Building
Ground
2
PP-PHP-MCBB-1A-1
Double Shielded Isolation
T1
H1
H2
H3
X1
X2
X0
X3
L1
Fermi Spec.
Choke
3
PP-PHP-MCBB-1A-1
200A
Detector
Tab
Isolated
Ground Bus
PP-PHP-MCBB-1B-1
Double Shielded Isolation
T2
L2
Fermi Spec.
Choke
PP-PHP-MCBB-1B-1
N
30A
30A
TPC Rack
DetectorGround
Copper Strap
at each Nozzle Port
Detector
Tab